


Appendix 1 - Floor Plan

職員休息室

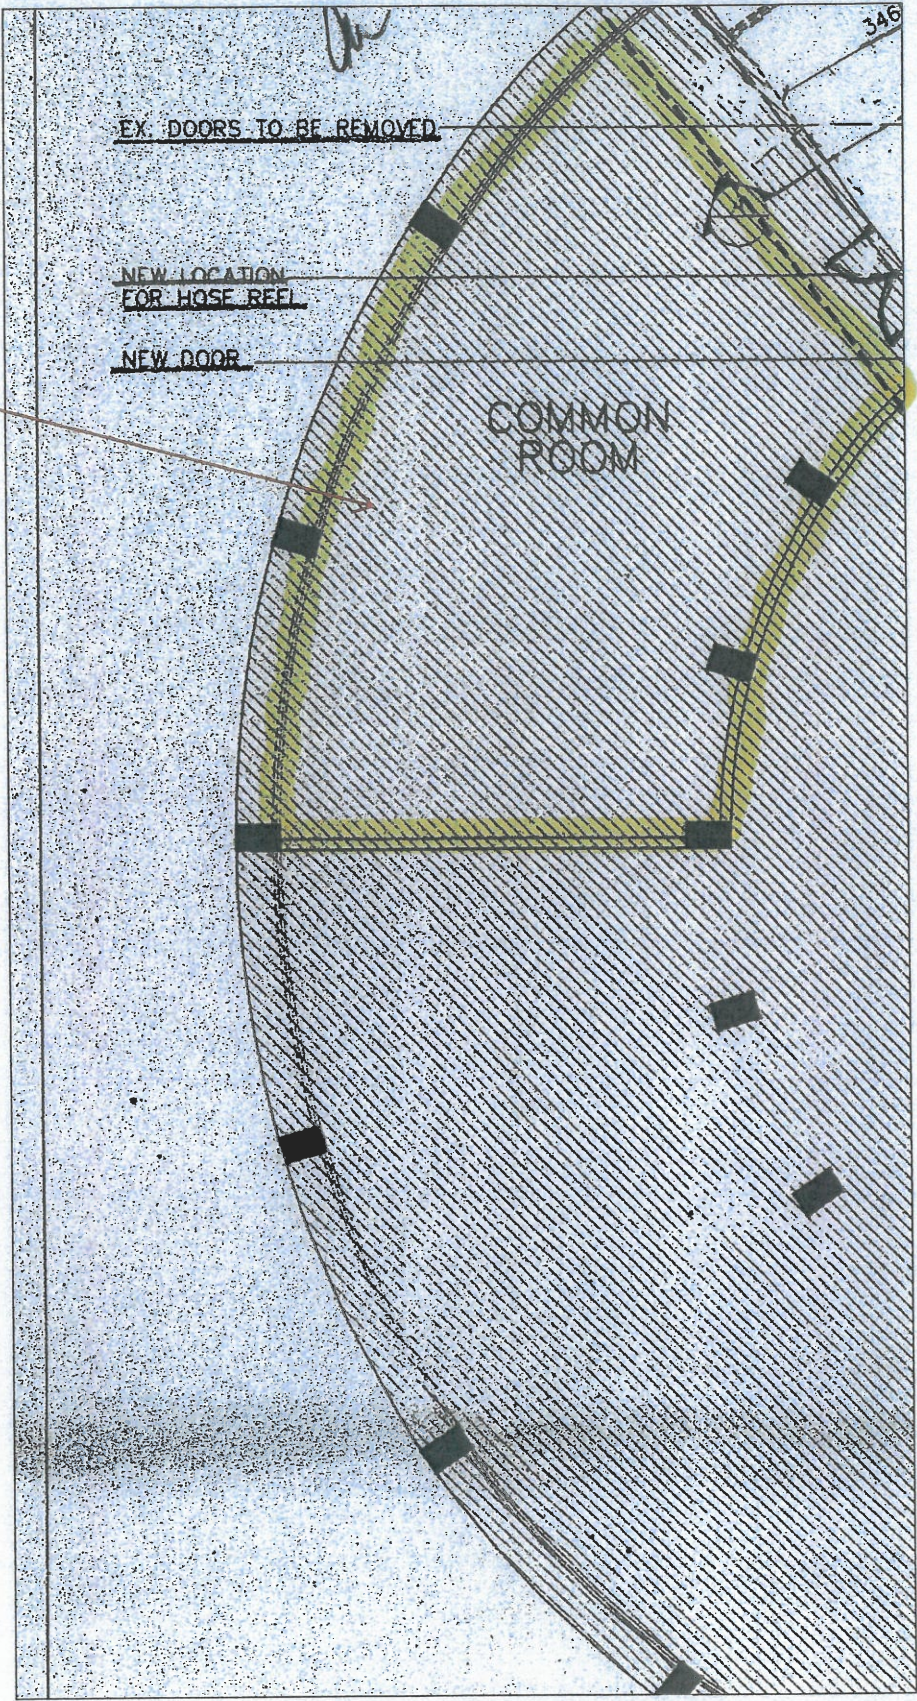

約 5.20m
樓高 5.00m

COMMON ROOM
Extract from G/F Layout Plan · Scale 1:100

